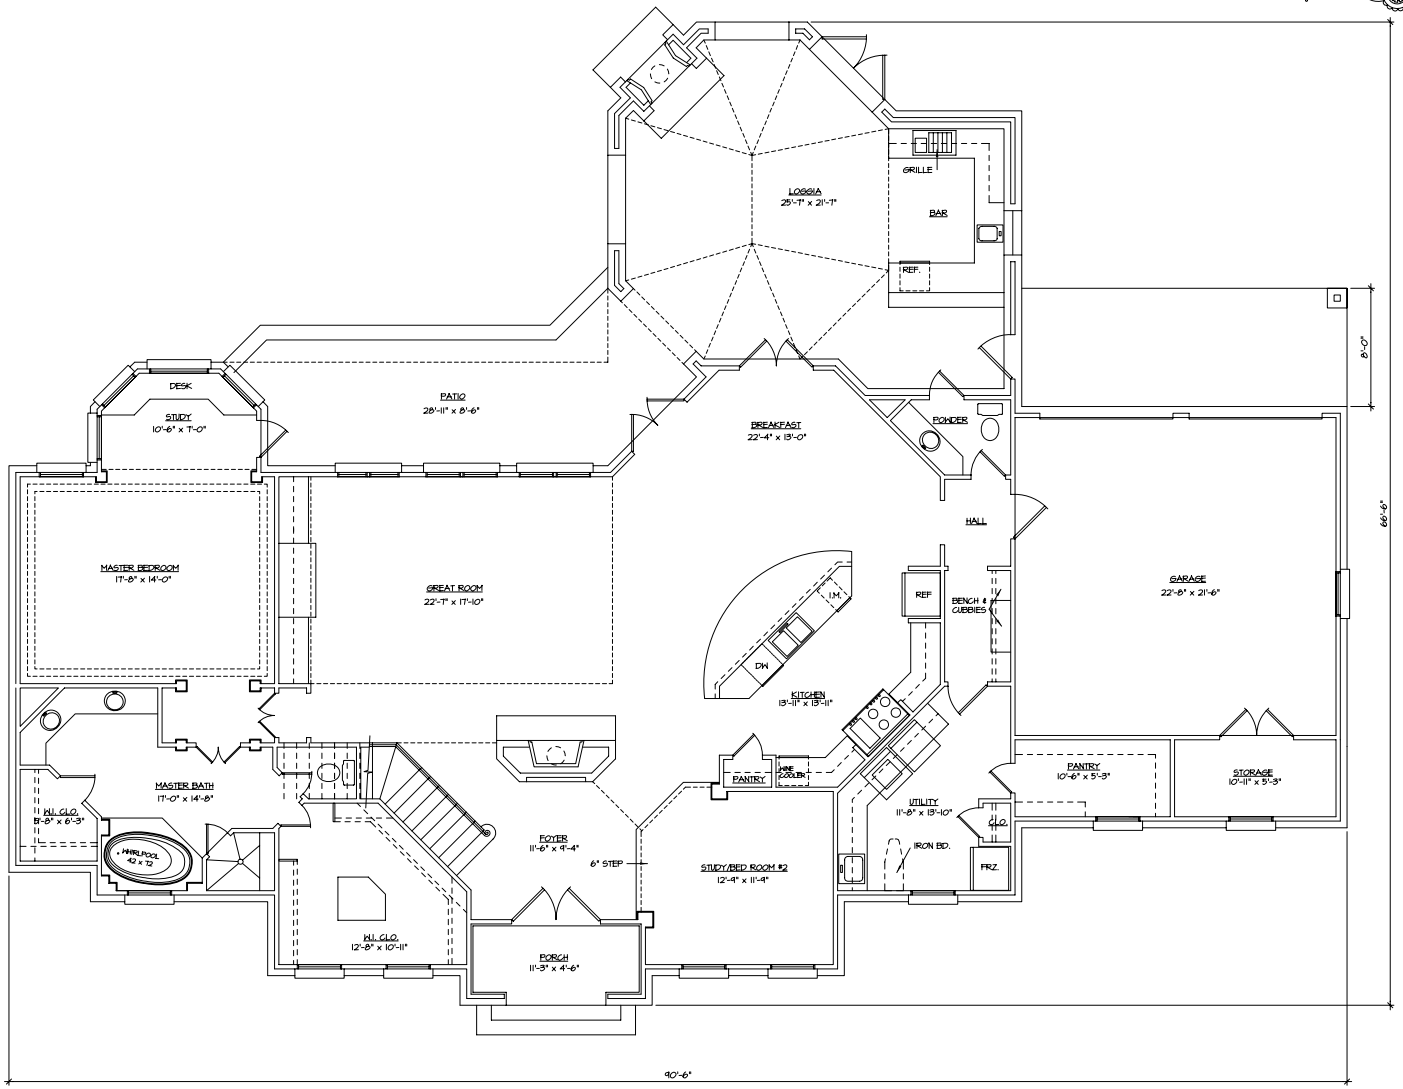

FIRST FLOOR PLAN

SCALE : 1/4" = 1'-0"

Alterations to or deviation from the information shown on this sheet, without advance approval, in writing, from the Architect, may void the architect's responsibility. This design and document are the property of David Ranglack, Architect, LLC. ©2002, David Ranglack, Architect, LLC

David Ranglack, Architect, L.L.C.
1435 Annunciation, New Orleans, Louisiana 70130

Residence
Plantation Estates, Marrero, La.

A-2
6